ORIGINAL SIZE A1

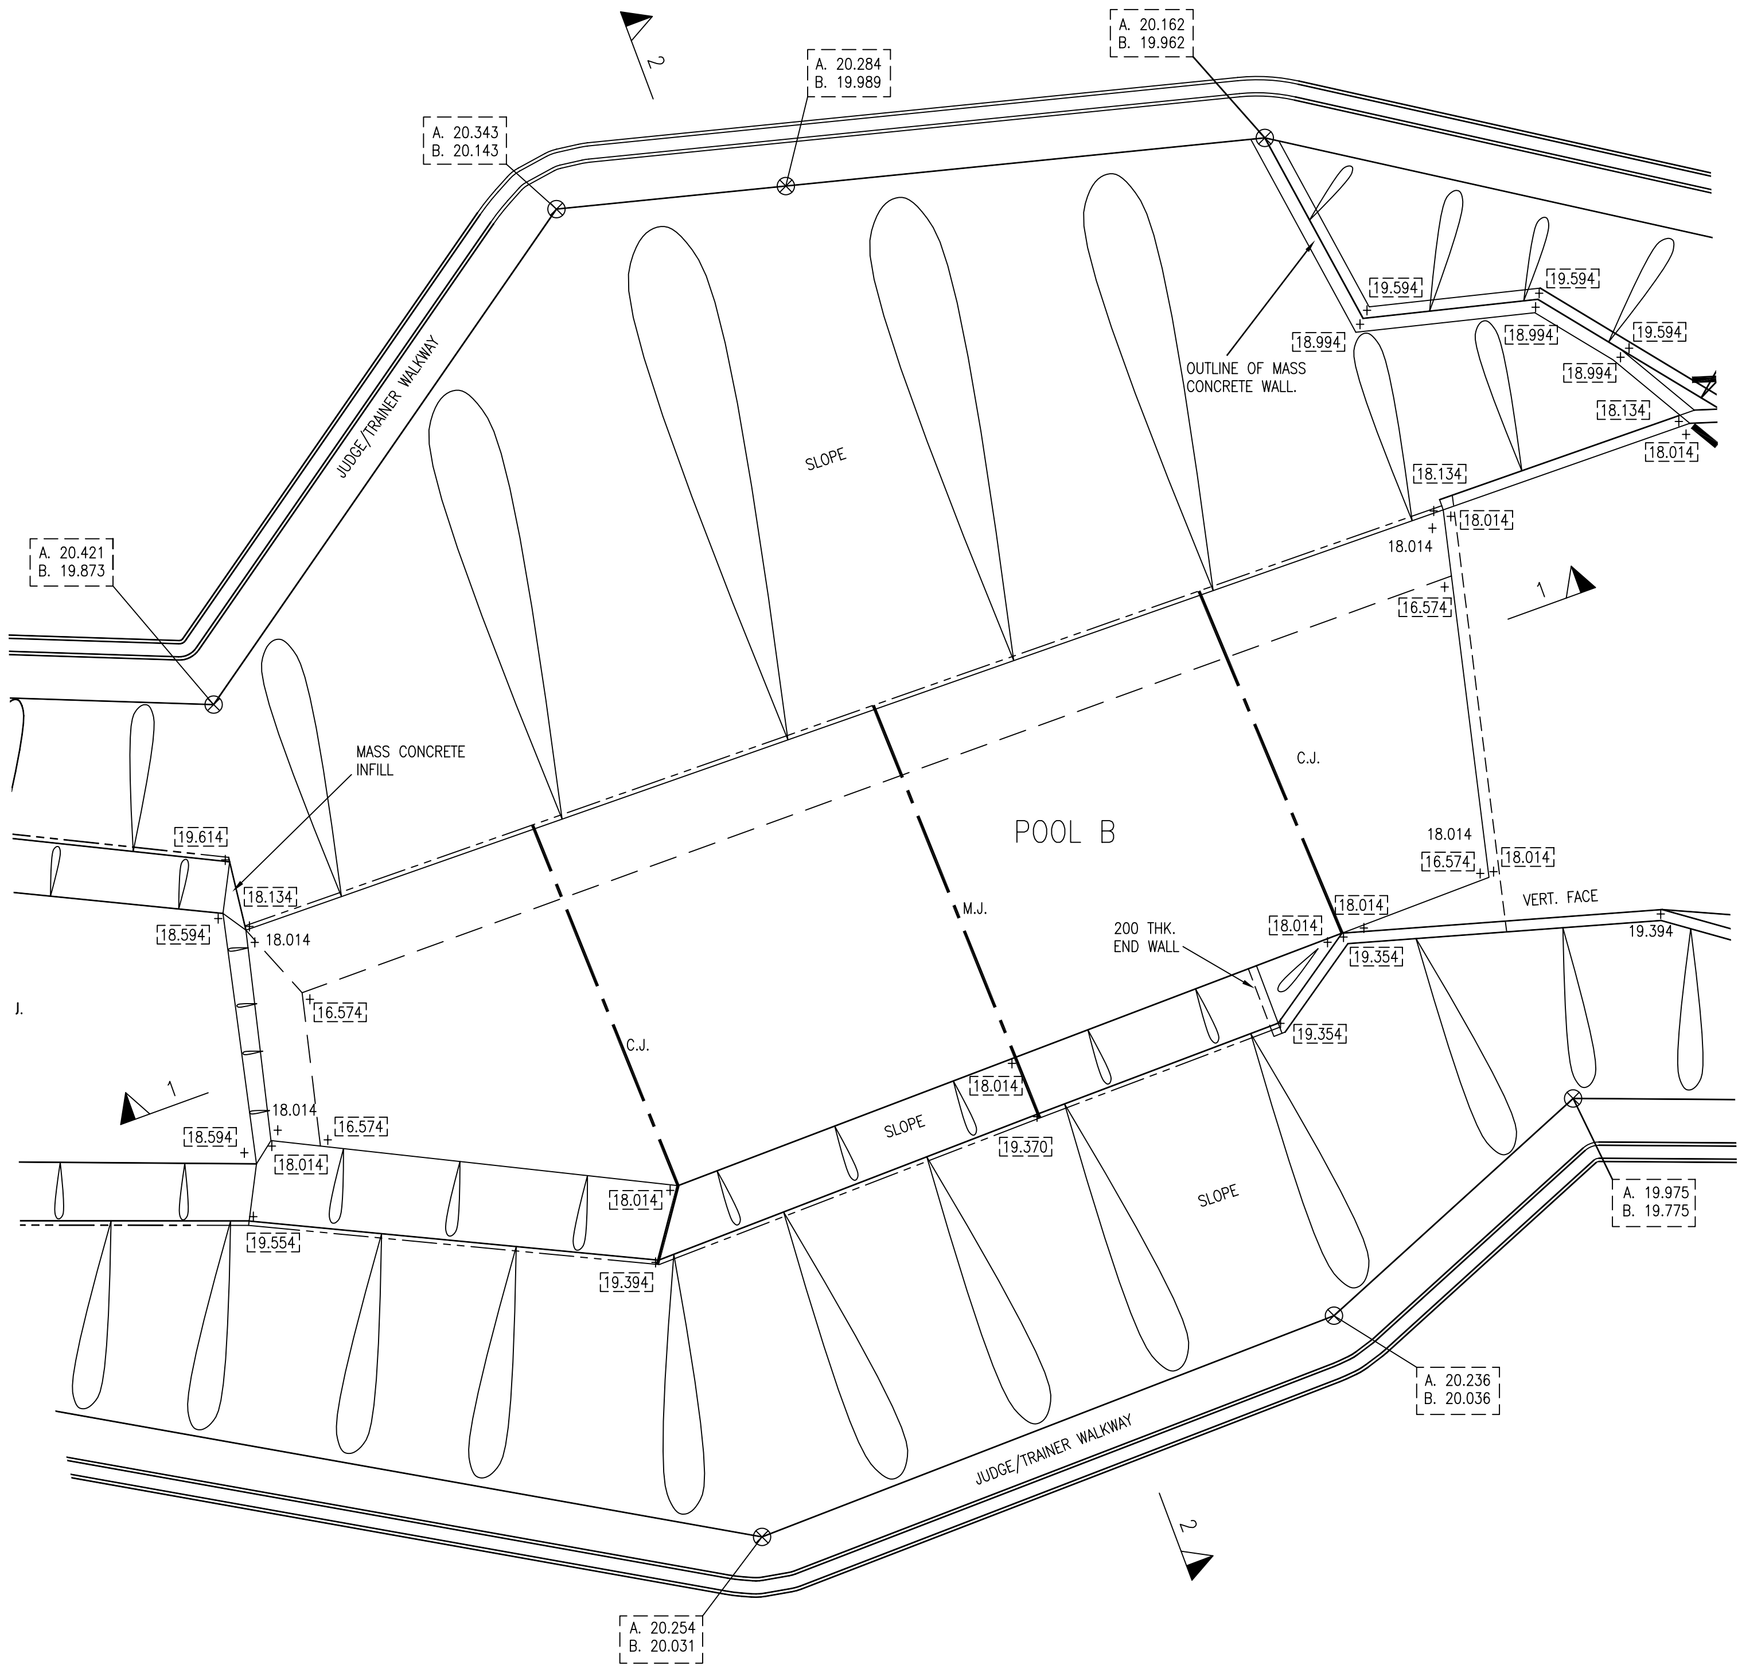

PLAN ON POOL B

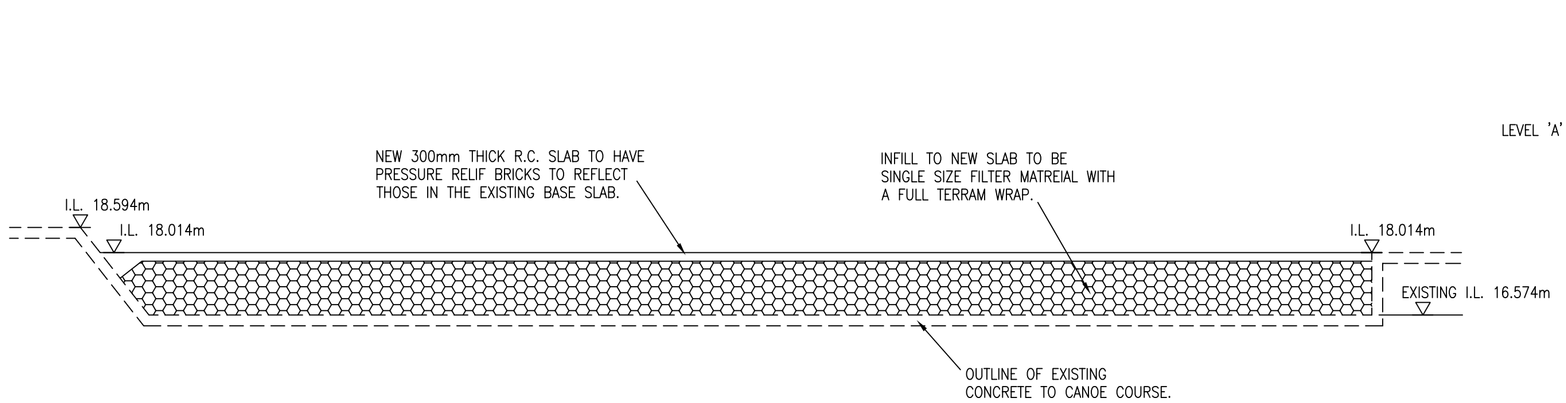

SECTION 1–1

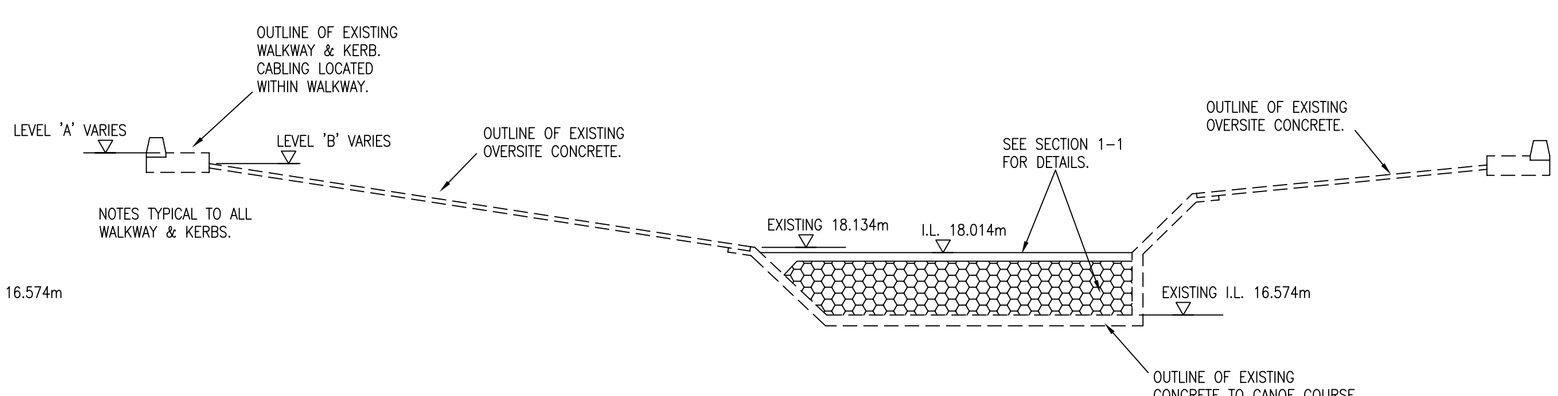

SECTION 2–2

Notes

All dimensions to be checked on site and co–ordinated with relevant Architect's drawings. Any discrepancies to be reported to Engineer prior to fabrication.

Structural sizes hereon shall not be modified without the written approval of the Engineer.

This drawing is Copyright and should not be reproduced in whole or part without the written consent of the Engineer.

This drawing is to be read in conjunction with all relevant Patrick Parsons Ltd drawings & specifications.

All dimensions in mm unless noted otherwise.

All levels in metres.

Do not scale from this drawing.

Revisions

PATRICKPARSONS consulting engineers
25 Collingwood Street
Newcastle upon Tyne
NE1 1JE
T. 0191 261 9000
F. 0191 261 9222
E. info@patrickparsons.co.uk
W. www.patrickparsons.co.uk

Client
SPORT ENGLAND

Project
HOLME PIERREPONT
NOTTINGHAM
CANOE COURSE UPGRADE

Drawing
POOL B
INFILL DETAILS
PLAN & SECTIONS

Scales 1:100

Drawn EJR
Date JULY 08
Checked

Status PRELIMINARY

Drawing No. 08054–04 Rev. #