ORIGINAL SIZE A1

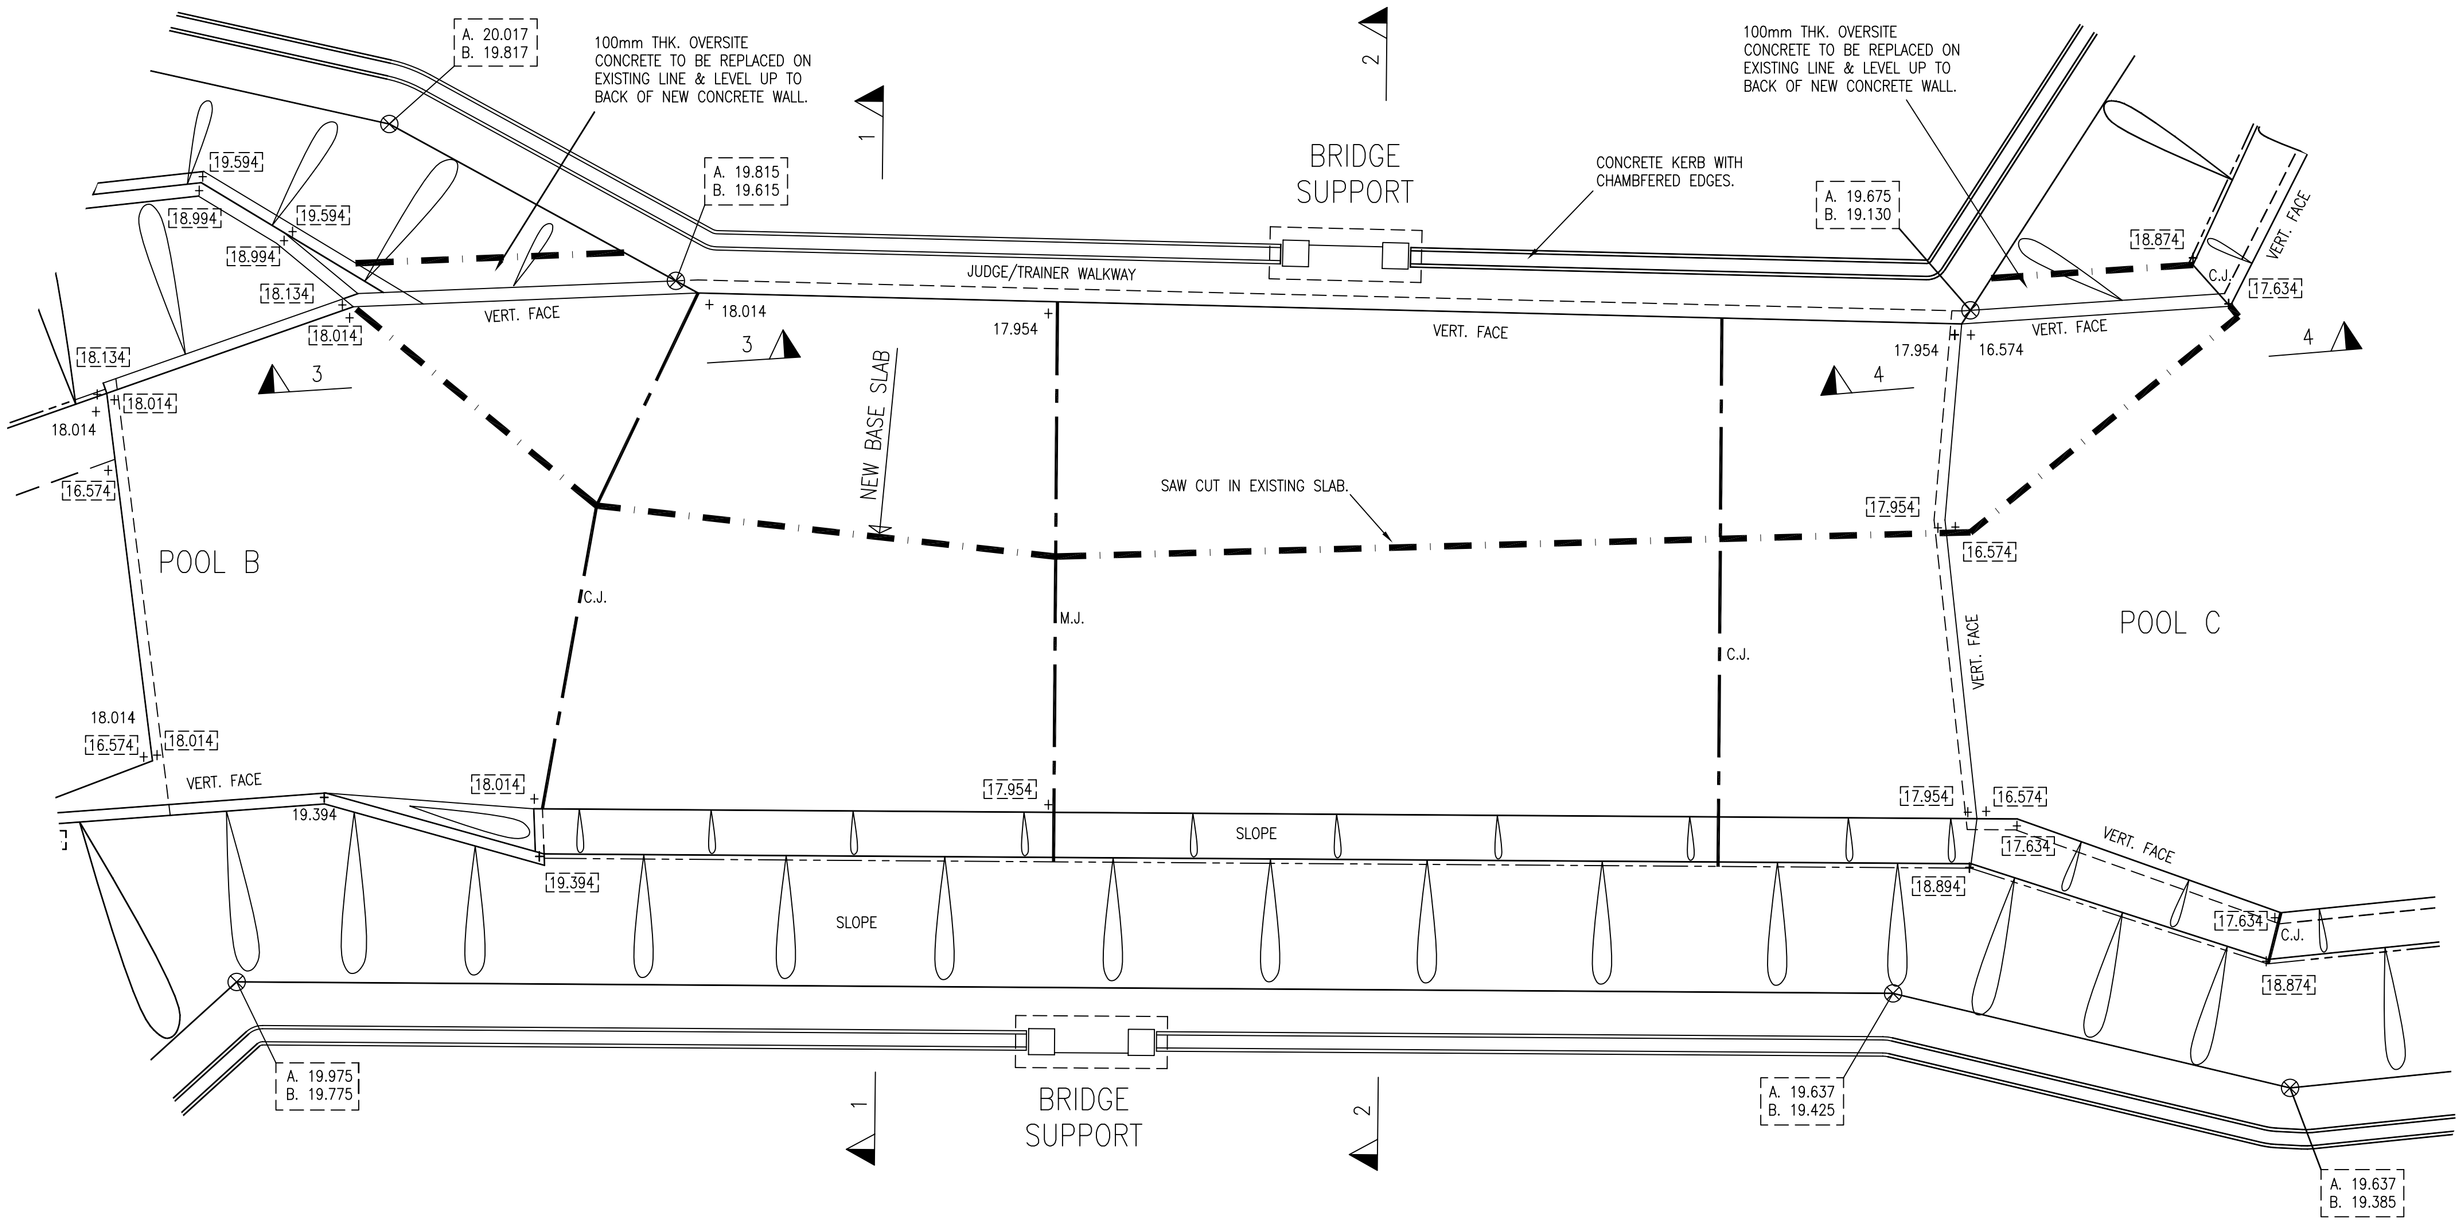

PLAN ON CHANNEL

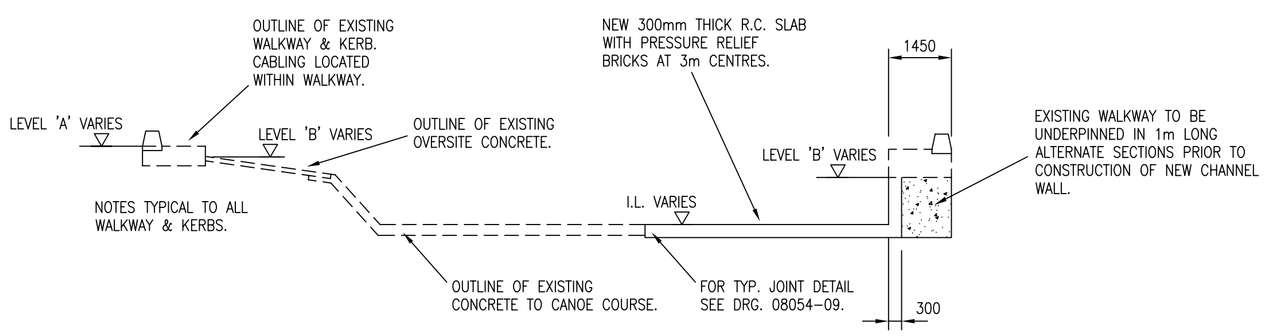

SECTION 1-1

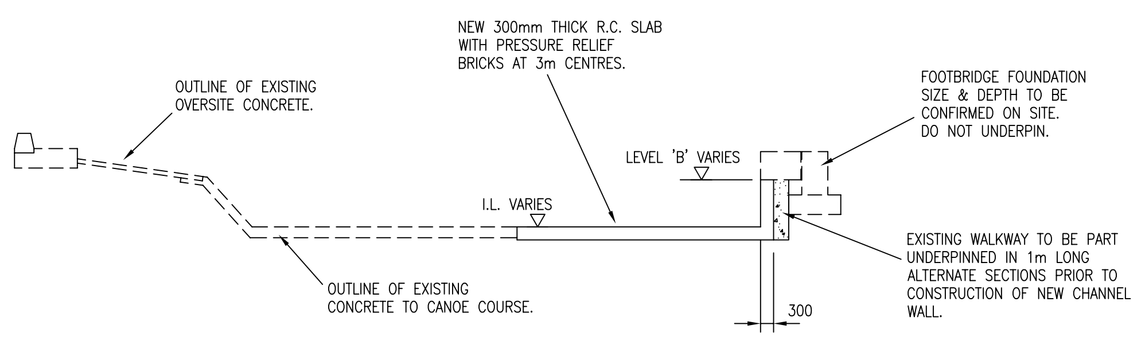

SECTION 2-2

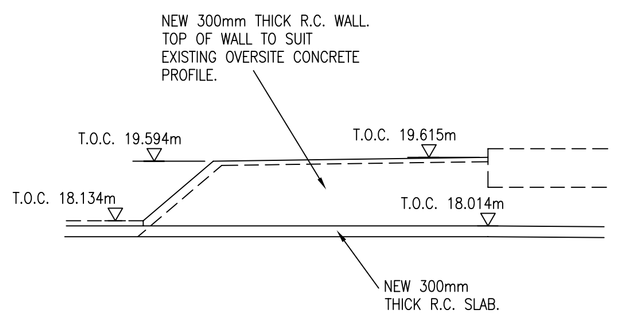

SECTION 3-3

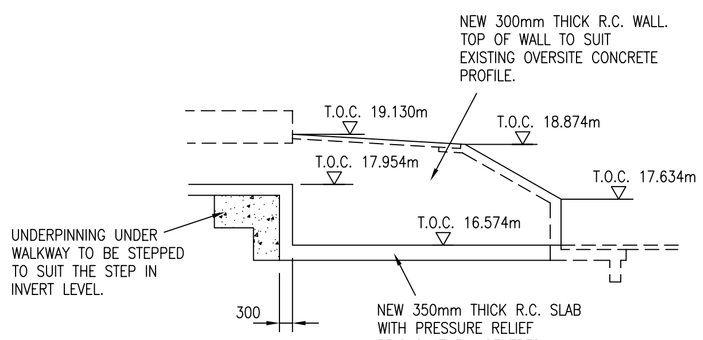

SECTION 4-4

Notes

All dimensions to be checked on site and co-ordinated with relevant Architect's drawings. Any discrepancies to be reported to Engineer prior to fabrication.

Structural sizes hereon shall not be modified without the written approval of the Engineer.

This drawing is Copyright and should not be reproduced in whole or part without the written consent of the Engineer.

This drawing is to be read in conjunction with all relevant Patrick Parsons Ltd drawings & specifications.

All dimensions in mm unless noted otherwise.

All levels in metres.

Do not scale from this drawing.

Revisions

EPD

PATRICKPARSONS consulting engineers
25 Collingwood Street
Newcastle upon Tyne
NE1 1JE
T. 0191 261 9000
F. 0191 261 9222
E. info@patrickparsons.co.uk
W. www.patrickparsons.co.uk

Client: SPORT ENGLAND

Project: HOLME PIERREPONT NOTTINGHAM CANOE COURSE UPGRADE

Drawing: POOL B TO POOL C CHANNEL NEW LAYOUT PLAN & SECTIONS

Scales 1:100

Drawn EJR | Checked

Date JULY 08

Status PRELIMINARY

Drawing No. 08054-05 Rev. #